NOTE: GRID REPRESENTS 24" SPACING

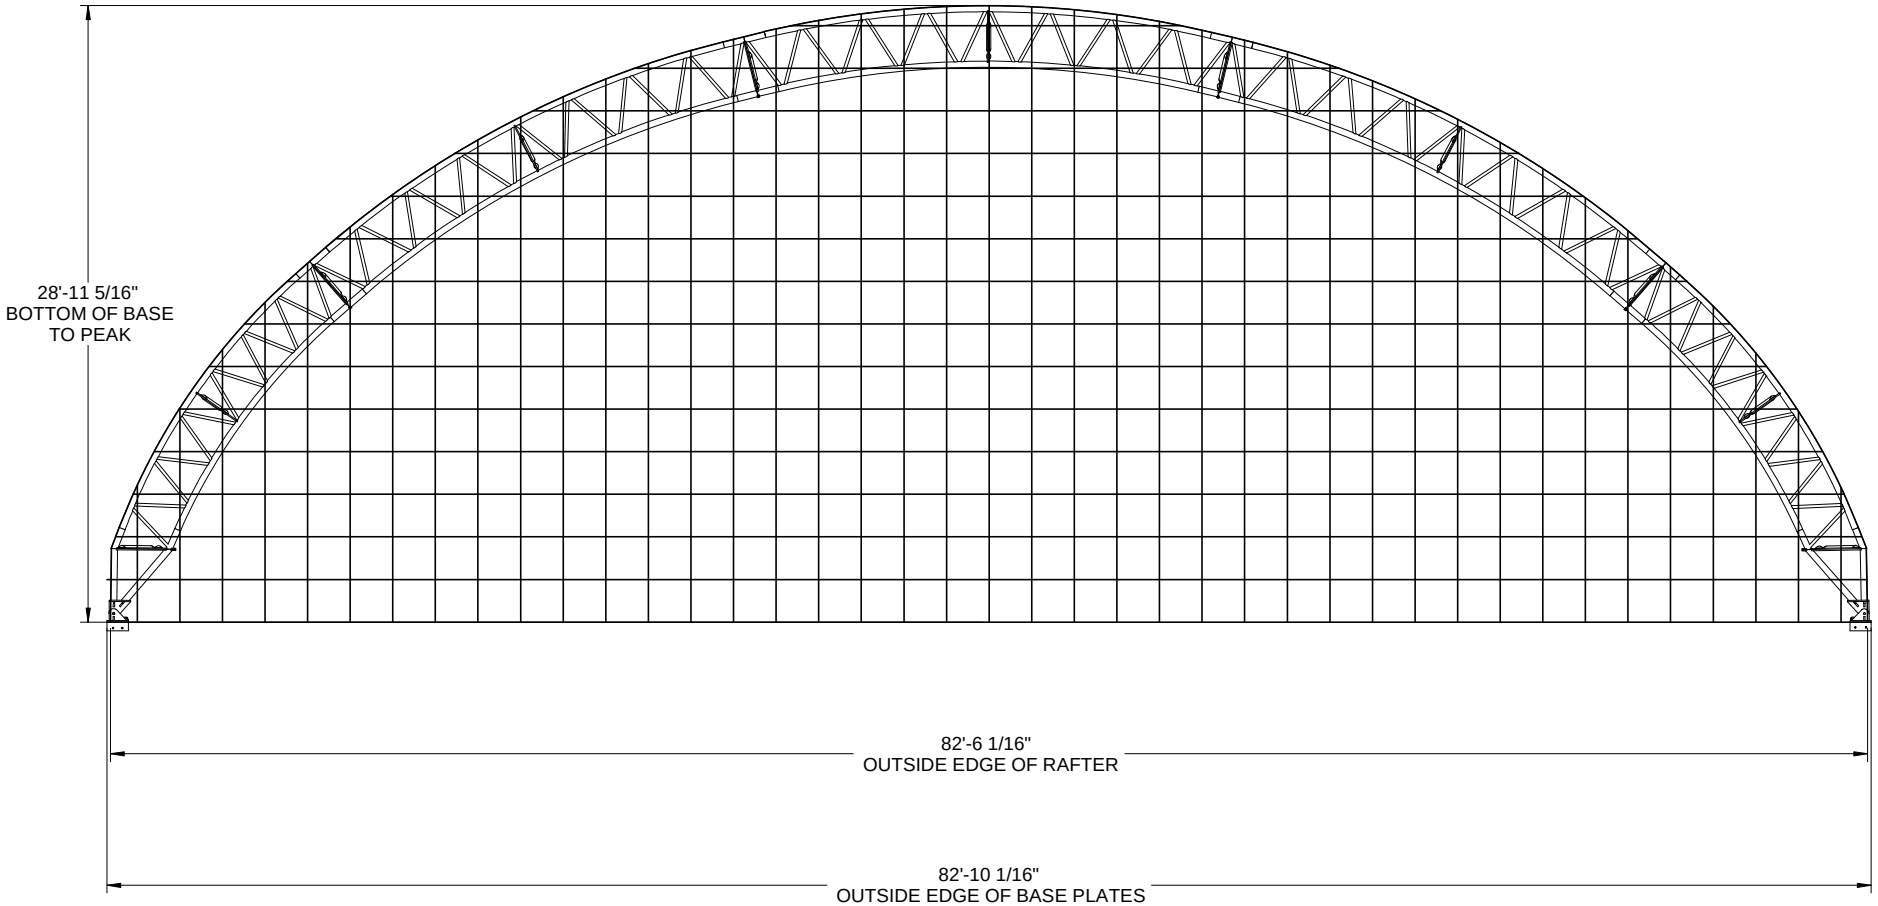

Developed By

ClearSpan fabric structures international

Order Number:

Customer Number:

Customer Information:

Customer Contact:

Customer Contact Phone:

Structure SKU #:

Structure Size:

Structure Description:

Page Title:

PDMWorks Project:

Drawings

Drawn By:	Creation Date:

Revisions:

No.	By:	Revision Date:
1		
2		
3		

Sheet: