NOTE: PROFILE SHOWN WITH OPTIONAL AWNING ATTACHMENT.

T075BA20
24" GRID

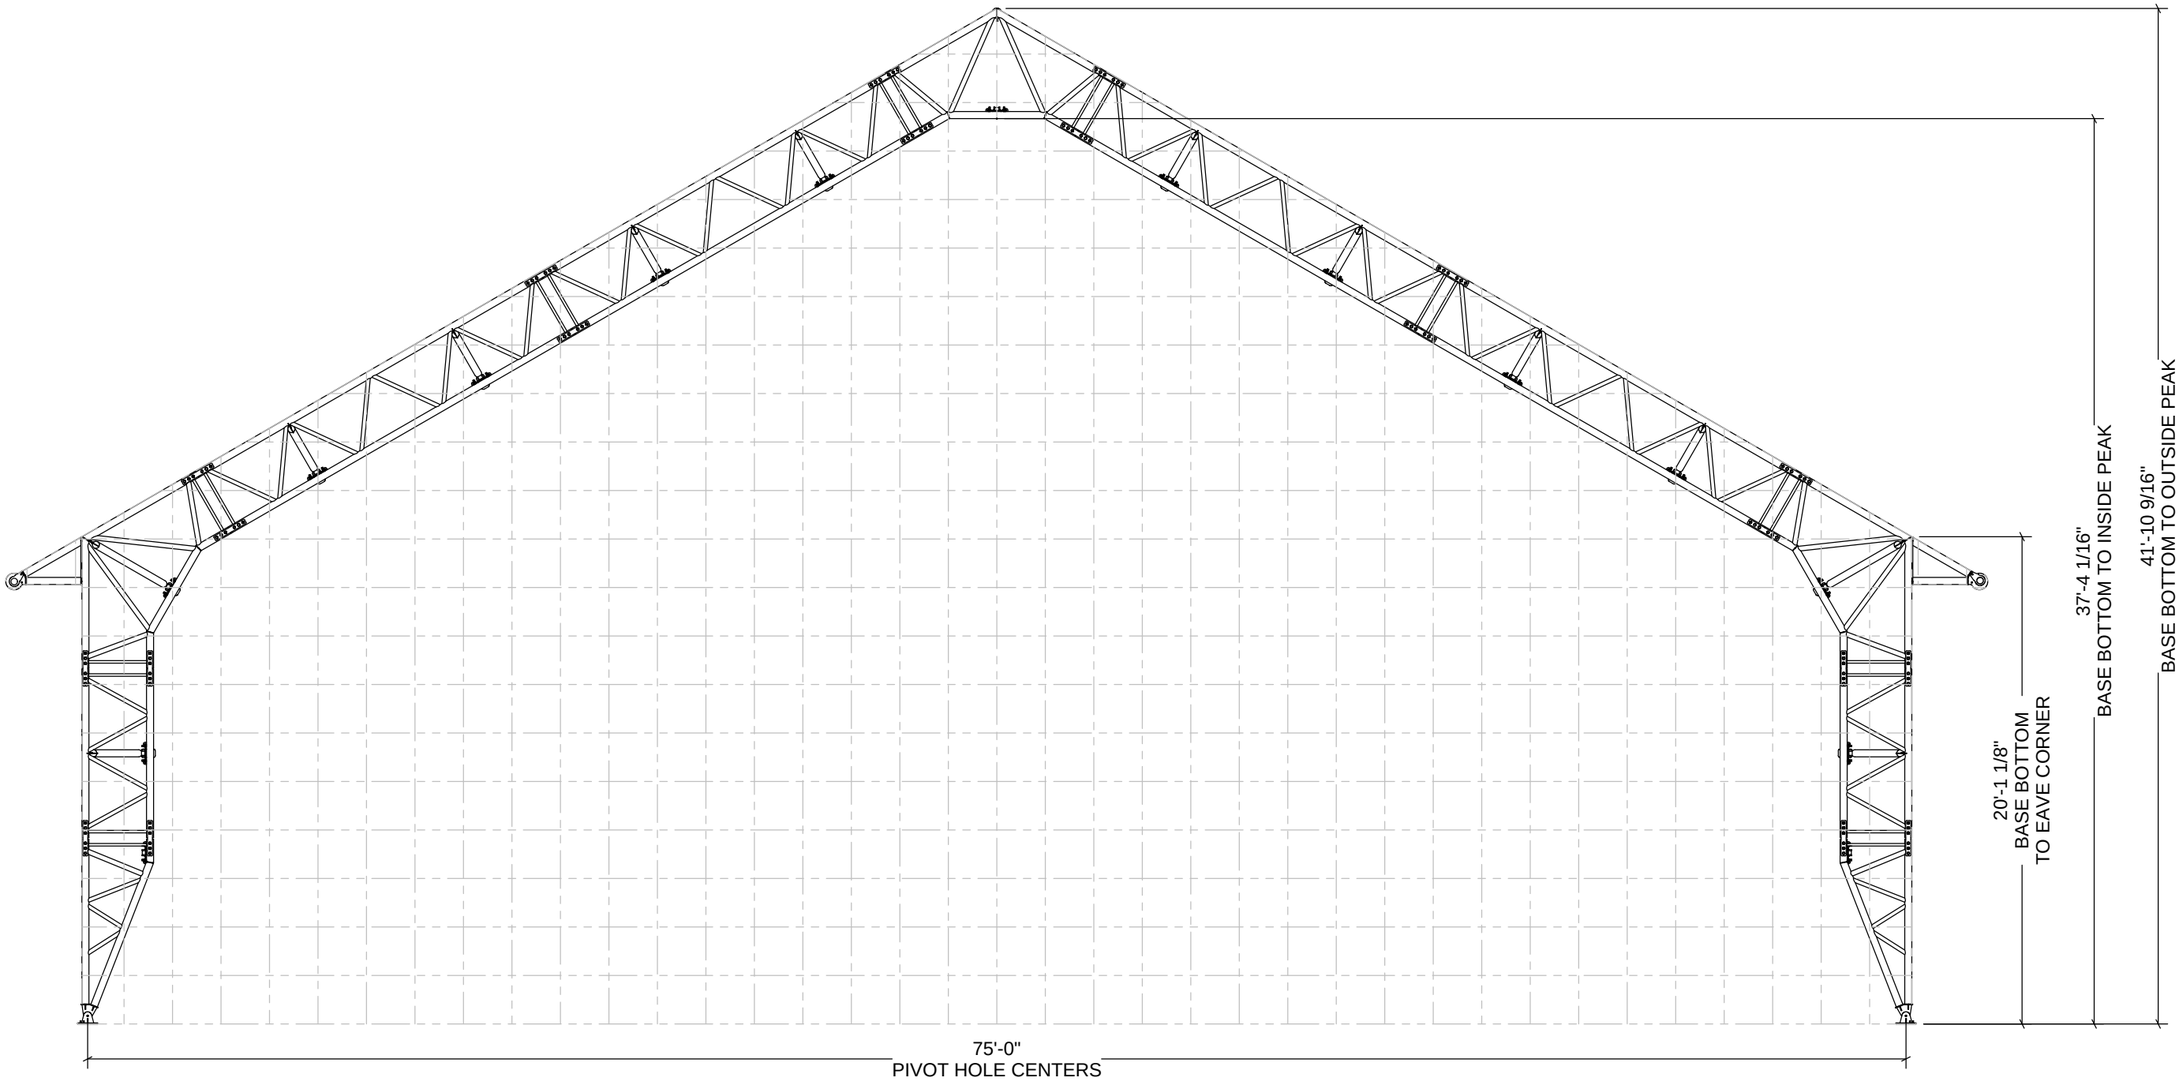

DEVELOPED BY

A DIVISION OF
ENGINEERING SERVICES & PRODUCTS CO.
1440 18TH AVENUE SW
DYERSVILLE, IA 52040
P: 563.875.6113
F: 563.875.2317
WWW.ESAPCO.COM

ORDER #:

CUSTOMER #:

CUSTOMER INFORMATION:

CONTACT PHONE:

CUSTOMER CONTACT:

STRUCTURE SKU #: **T075BA20**

STRUCTURE SIZE:

STRUCTURE DESCRIPTION: **24" GRID**

SHEET TITLE:

DRAWING DETAILS	
DRAWN BY: **CJE**	CREATION DATE: **10/8/2014**

REVISIONS:

NO.	BY:	REVISION DATE:
1		
2		
3		
4		

NOT TO SCALE | SHEET SIZE: 11X17

SHEET:
A1-1.0