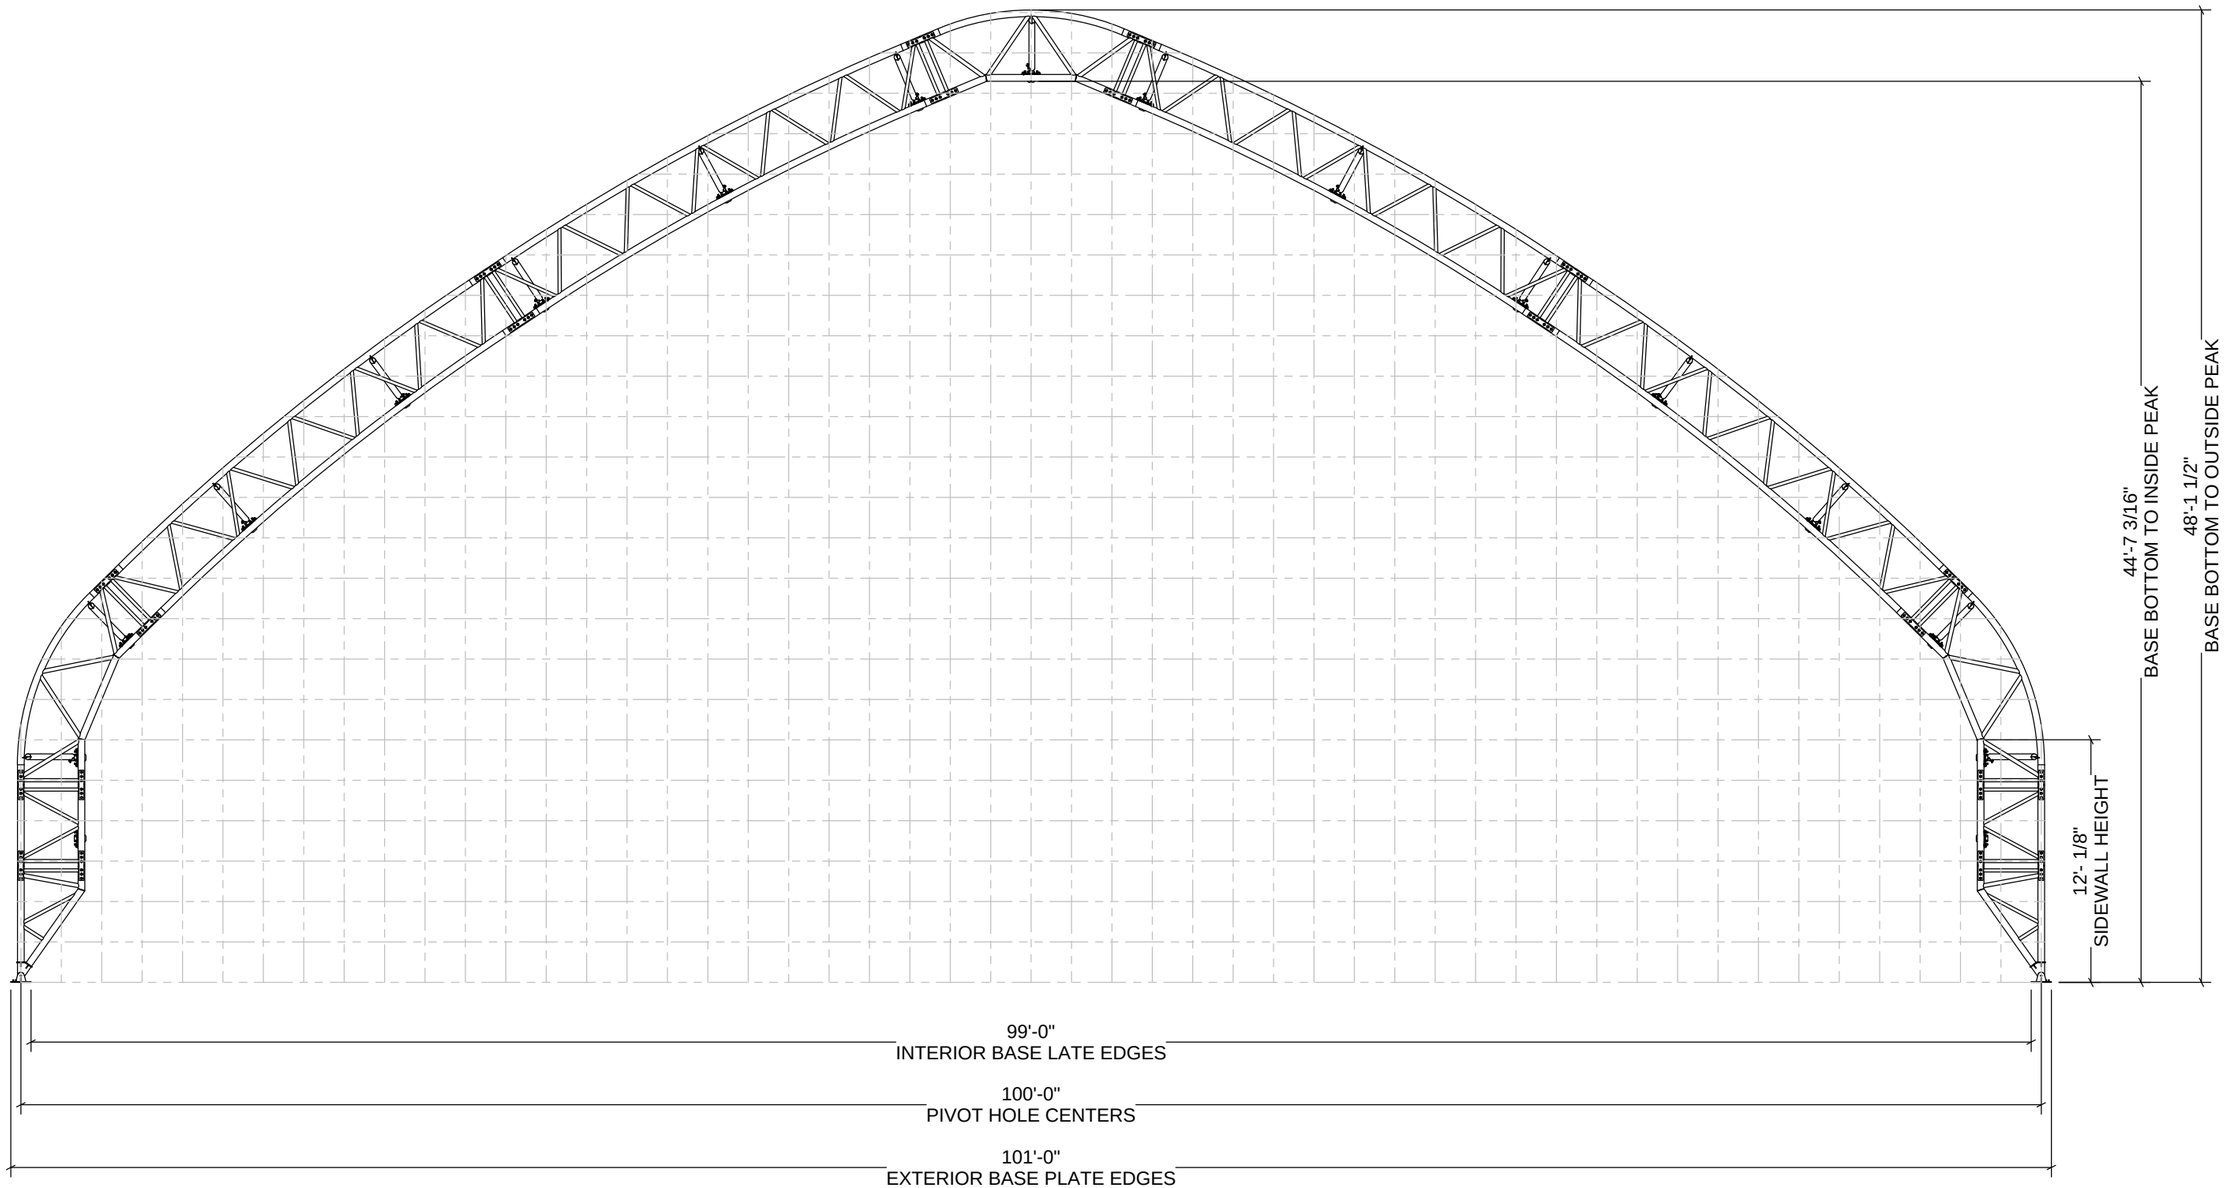

DEVELOPED BY
ClearSpan
A DIVISION OF
ENGINEERING SERVICES & PRODUCTS CO.
1440 18TH AVENUE SW
DYERSVILLE, IA 52040
P: 563.875.6113
F: 563.875.2317
WWW.ESAPCO.COM

ORDER #:

CUSTOMER #:

CUSTOMER INFORMATION:

STRUCTURE SKU #:

CONTACT PHONE:

STRUCTURE SIZE:
T100GC

CUSTOMER CONTACT:

STRUCTURE DESCRIPTION:

SHEET TITLE:

DRAWING DETAILS

DRAWN BY:	CREATION DATE:
CJE	**4/3/2014**

REVISIONS:

NO.	BY:	REVISION DATE:
1		
2		
3		
4		

NOT TO SCALE | SHEET SIZE: 11X17

SHEET:
A1-1.0